


Top View
(Executive Table)




Reference Images

LEGENDS


-  Dark Grey Fabric
-  Ebony veneer in gloss finish
-  Matt Gold Metal Details

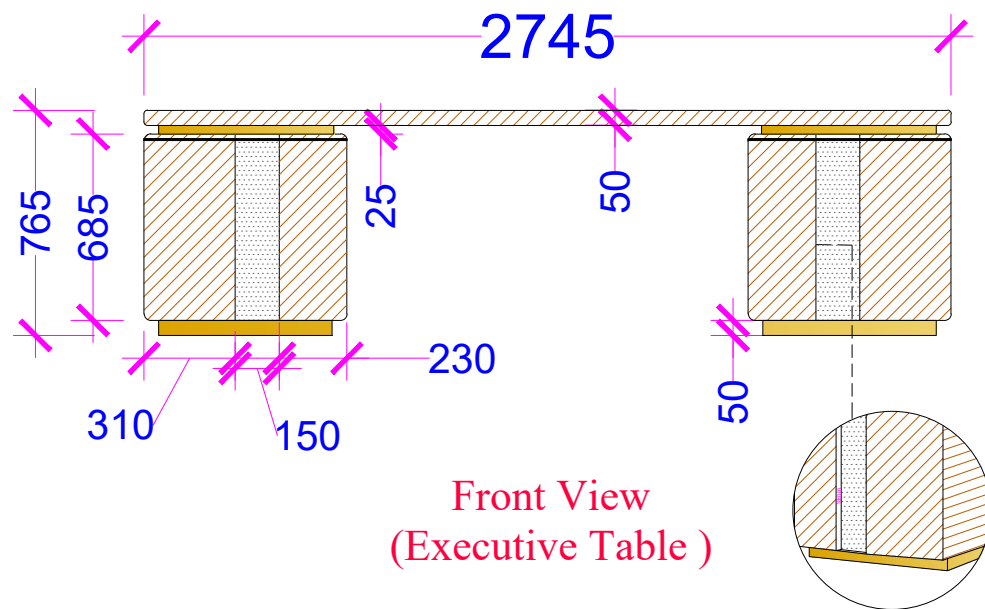

Front View
(Executive Table)

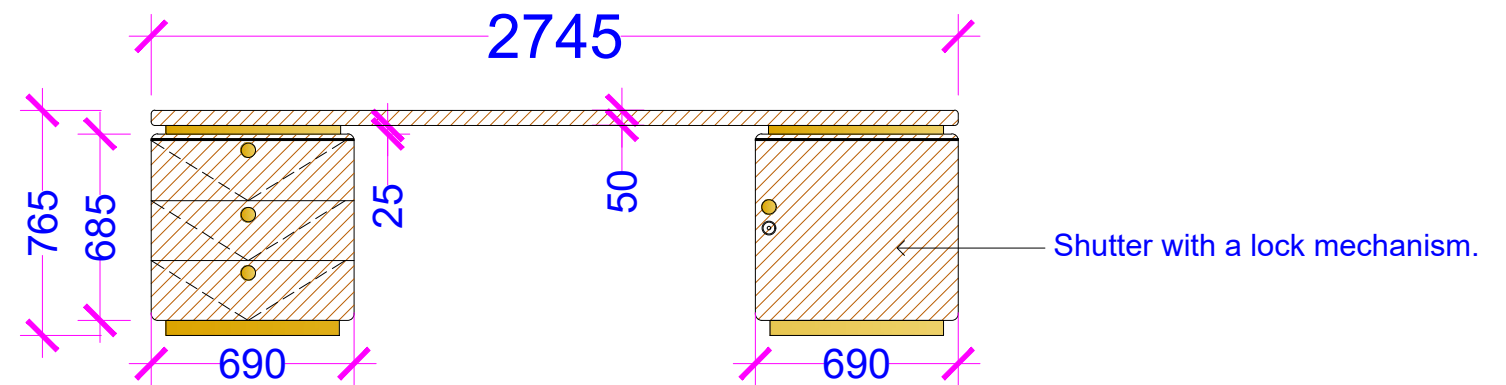

Back View
(Executive Table)

 <p>Meraki Homes</p> <p>F-208, Lower Ground Floor, Old M.B. Road, Lado Sarai, New Delhi, Delhi 110030</p>	REVISIONS					CLIENT NAME:	SHEET TITLE:	NOTES:
	S.NO.	SCALE	DATE	DONE. BY	REV. BY	Ladhani Residence	Mr.Paritosh Ladhani (Executive Table—Office Section)	* All Dimension Are In MM. * Dimensions Should Be Checked Before Execution.
		N.T.S	13/10/2020	Seeta	Smriti			